SURVEYED AND DRAWN NOVEMBER 2010.
THIS DRAWING IS BASED ON INFORMATION BELIEVED TO BE CORRECT
NO GUARANTEE TO THE DRAWINGS ACCURACY IS GIVEN OR IMPLIED

PLEASE NOTE
There are sightline restrictions to the forestage from the circle and upper circle.

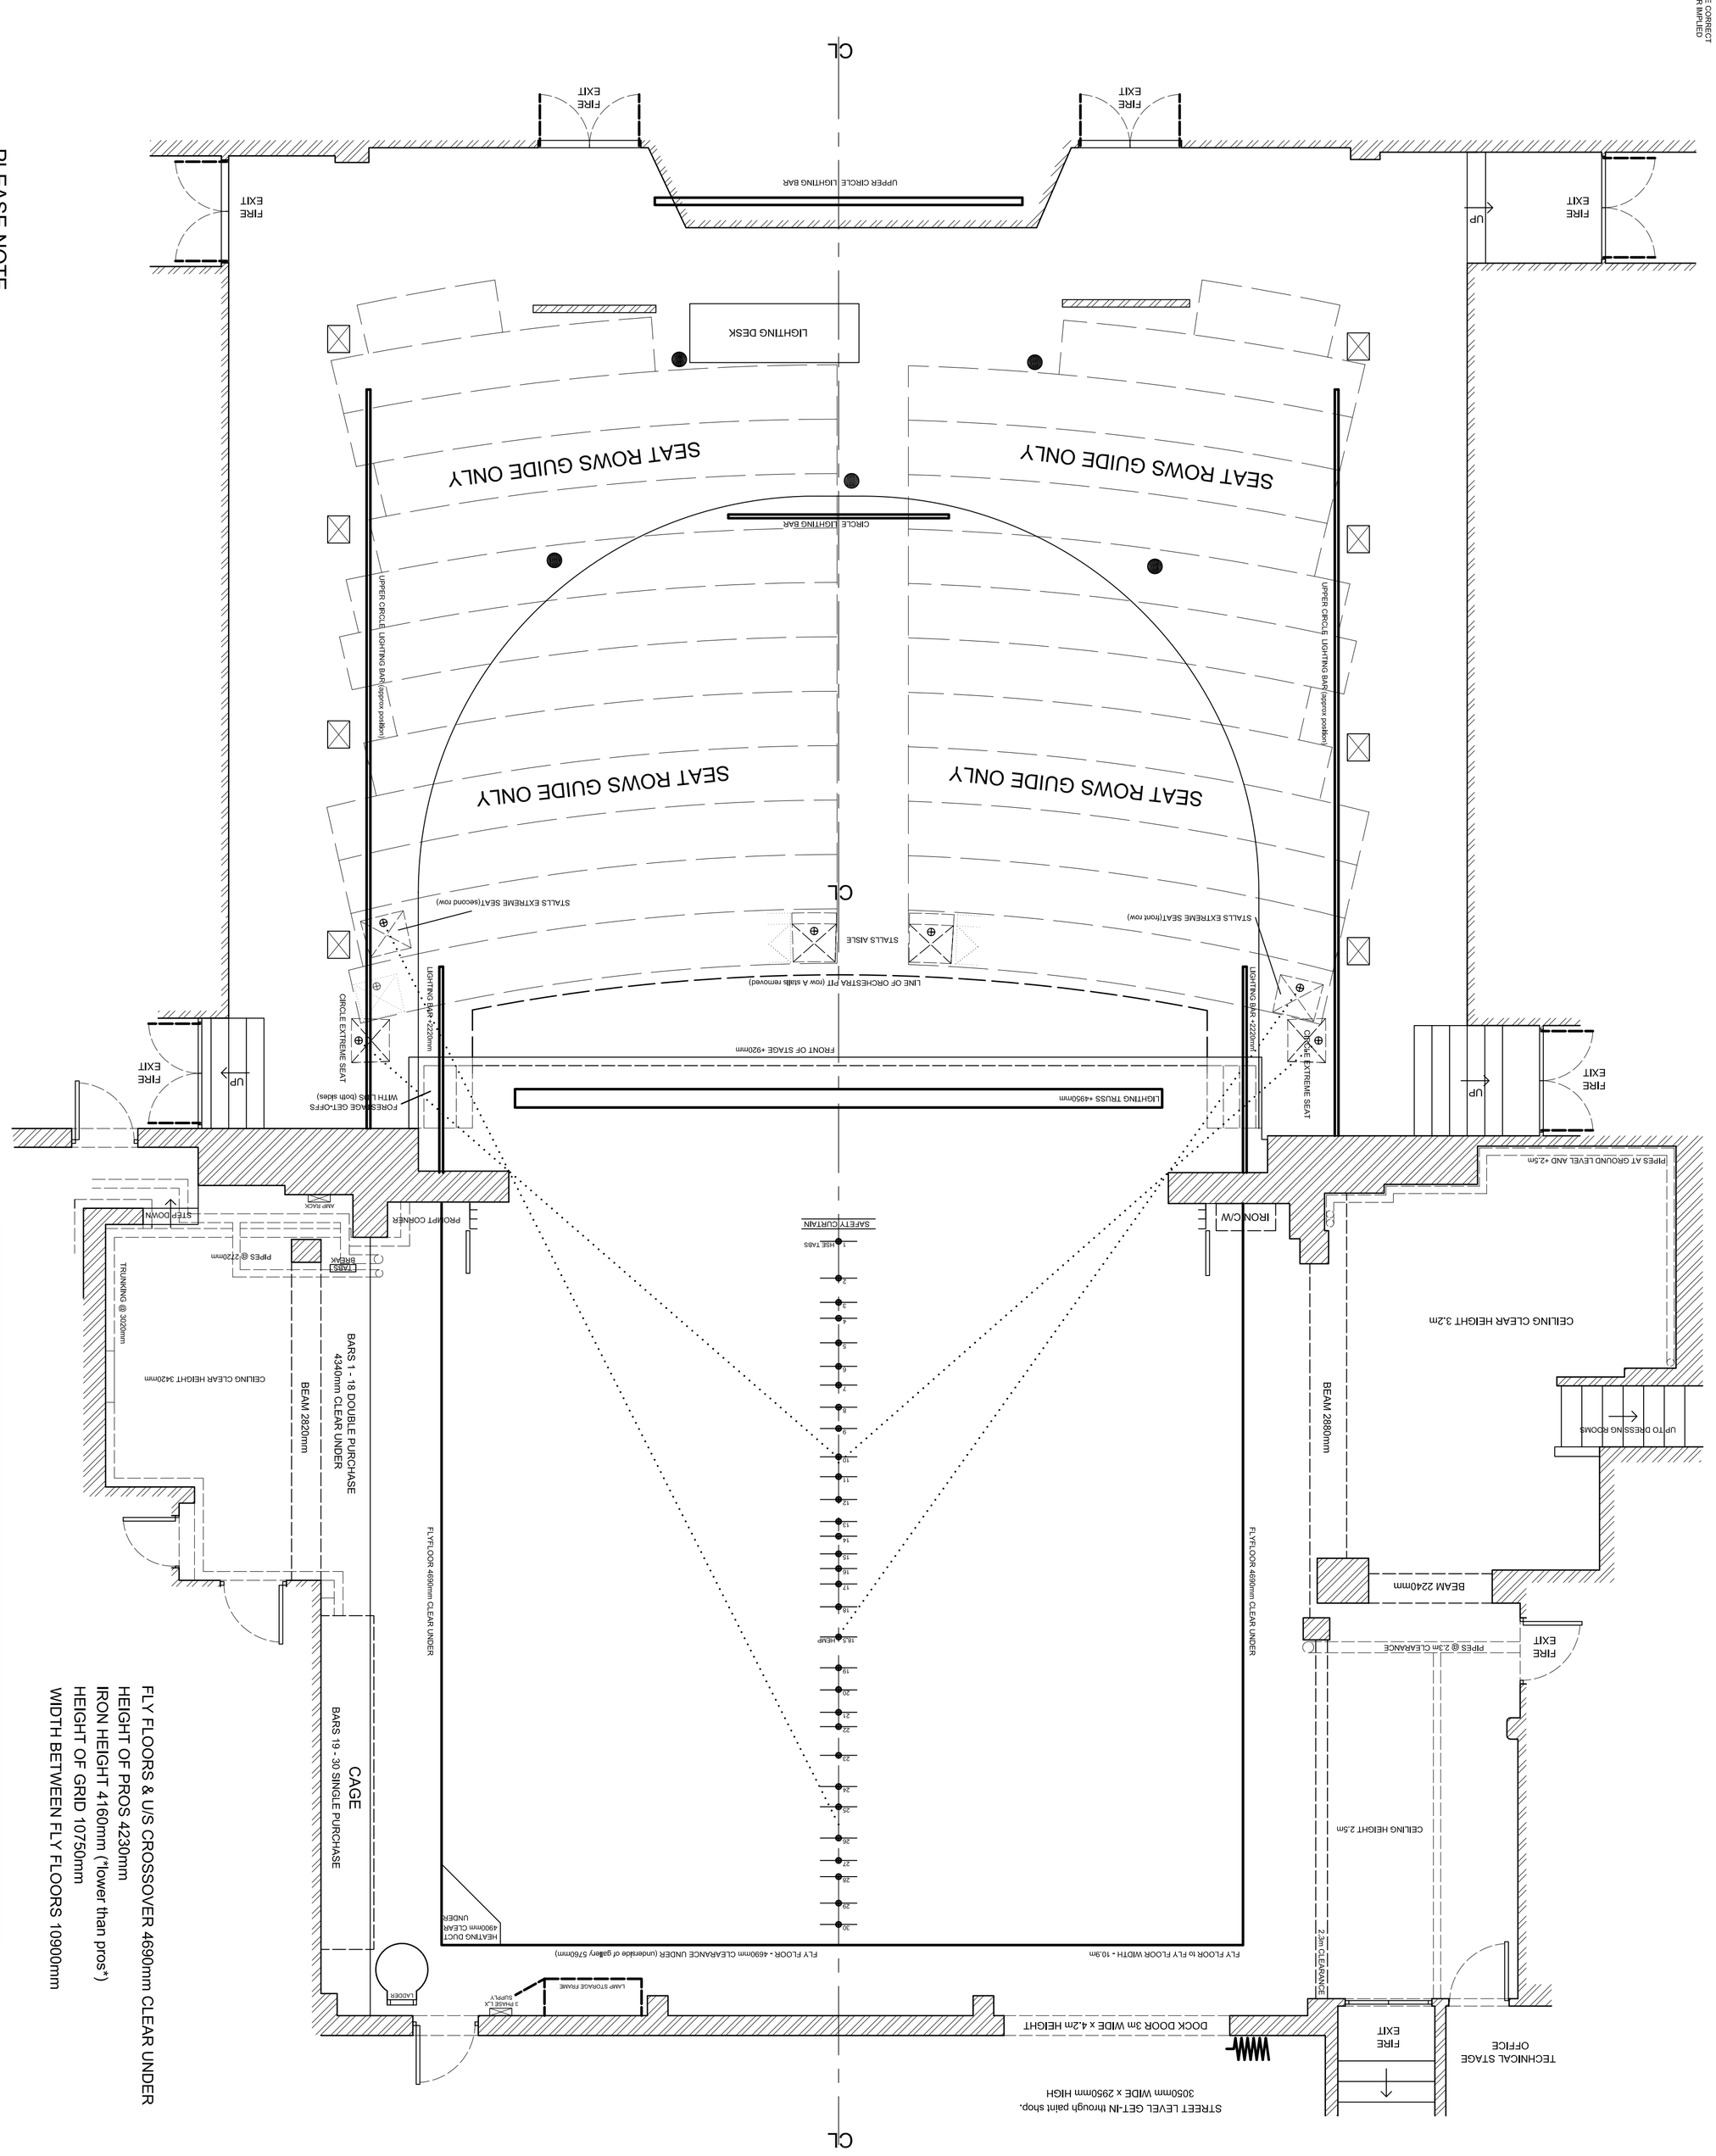

FLY FLOORS & U/S CROSSOVER 4690mm CLEAR UNDER
HEIGHT OF PROS 4230mm
IRON HEIGHT 4160mm (*lower than pros*)
HEIGHT OF GRID 10750mm
WIDTH BETWEEN FLY FLOORS 10900mm

1	HSE TABS
2	
3	
4	
5	
6	
7	
8	
9	
10	
11	
12	
13	
14	
15	
16	
17	
18	
18.5	HEMP
19	
20	
21	
22	
23	
24	
25	
26	
27	
28	
29	
30	
	SAFETY CURTAIN

OLDHAM Coliseum THEATRE

TITLE	
PRODUCTION	
DIRECTOR	
DESIGNER	
L.X DESIGNER	
SCALE	1:50 @ A1 (metric)
DATE	

Surveyed and Drawn by Tim Overson
timoverson@aol.com 07813769838