SURVEYED AND DRAWN NOVEMBER 2010.
THIS DRAWING IS BASED ON INFORMATION BELIEVED TO BE CORRECT
NO GUARANTEE TO THE DRAWINGS ACCURACY IS GIVEN OR IMPLIED

FLY FLOORS & U/S CROSSOVER 4690mm CLEAR UNDER
HEIGHT OF PROS 4230mm
IRON HEIGHT 4160mm (*lower than pros*)
HEIGHT OF GRID 10750mm
WIDTH BETWEEN FLY FLOORS 10900mm

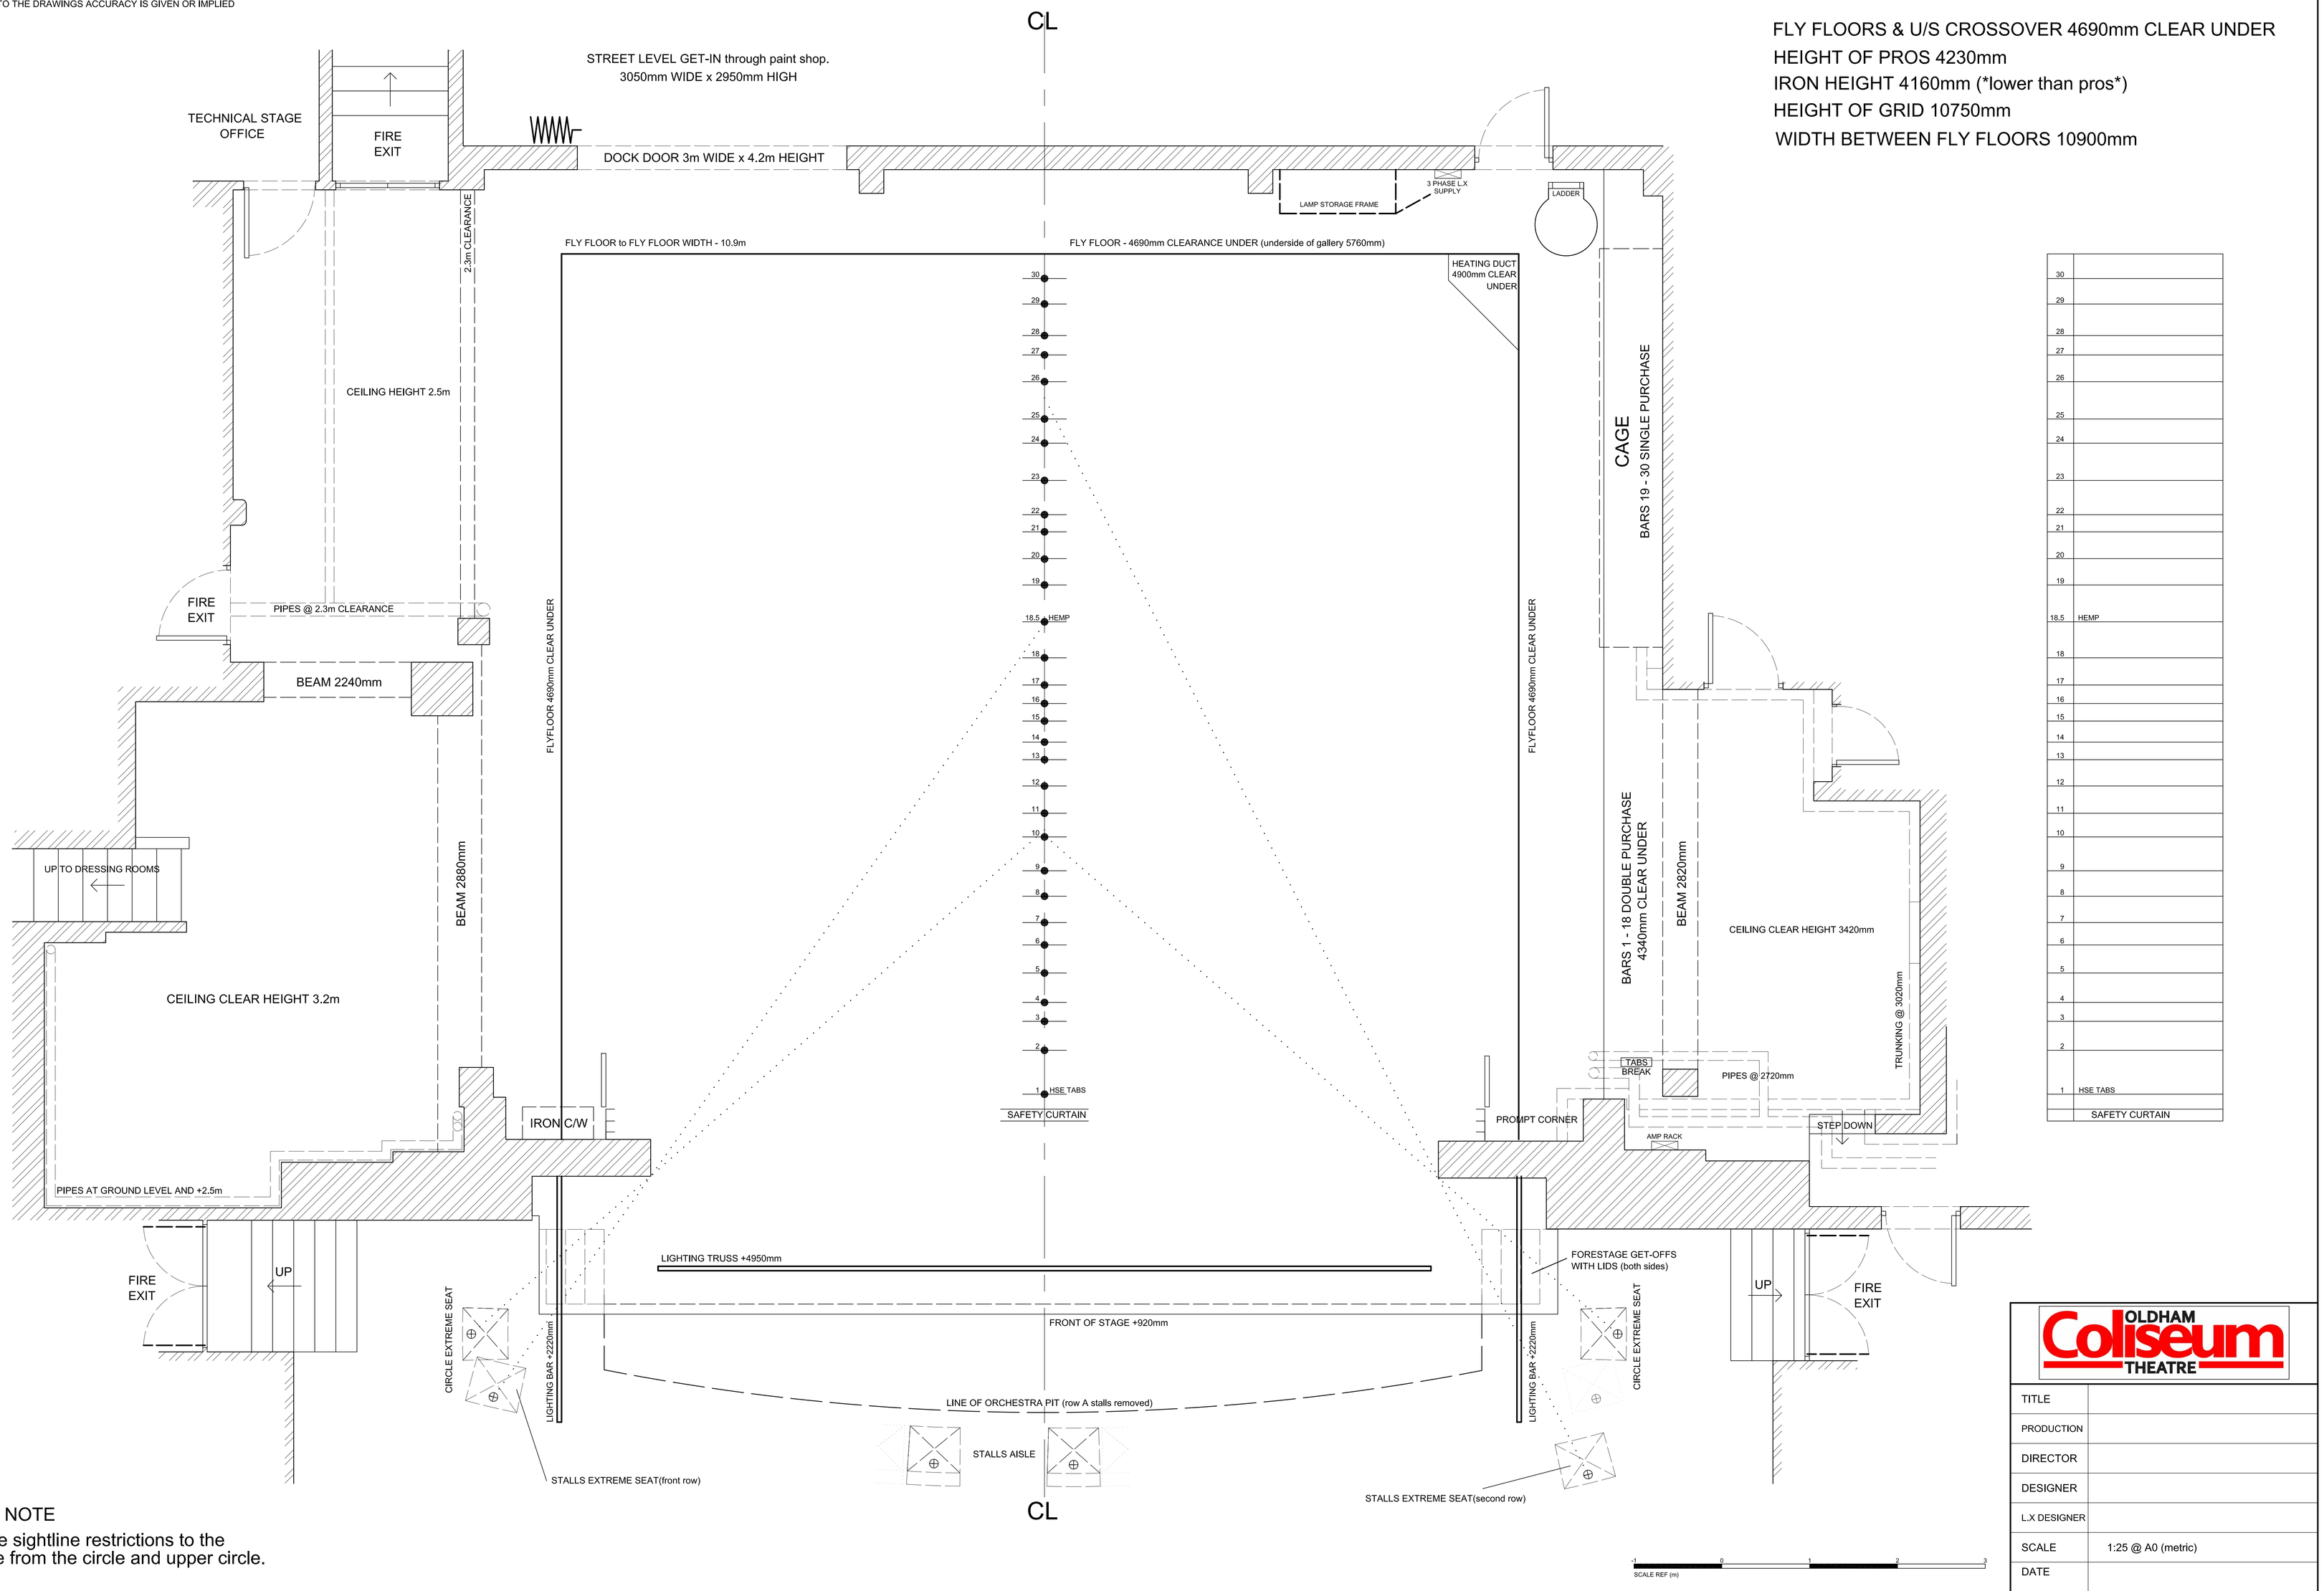

PLEASE NOTE

There are sightline restrictions to the forestage from the circle and upper circle.

OLDHAM Coliseum THEATRE

TITLE	
PRODUCTION	
DIRECTOR	
DESIGNER	
L.X DESIGNER	
SCALE	1:25 @ A0 (metric)
DATE	

Surveyed and Drawn by Tim Overson
timoverson@aol.com 07813789838